




1 RESTROOM FLOOR PATTERN PLAN
 ID2.4G ID2.10 ID2.4W SCALE: 1/4" = 1'-0"

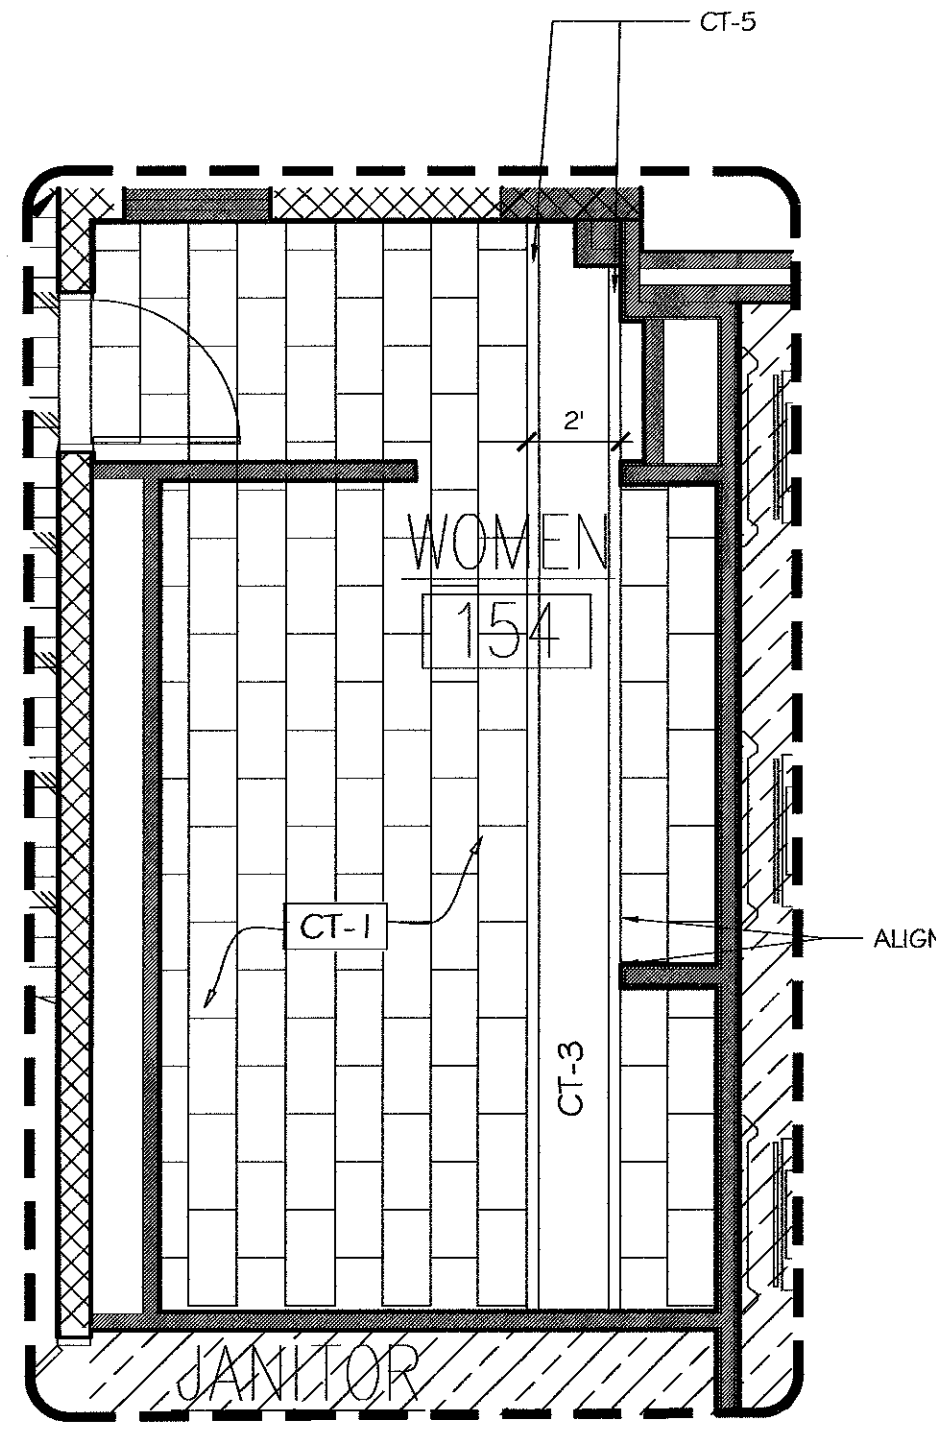


2 RESTROOM FLOOR PATTERN PLAN
 ID2.8G ID2.10 ID2.8W SCALE: 1/4" = 1'-0"

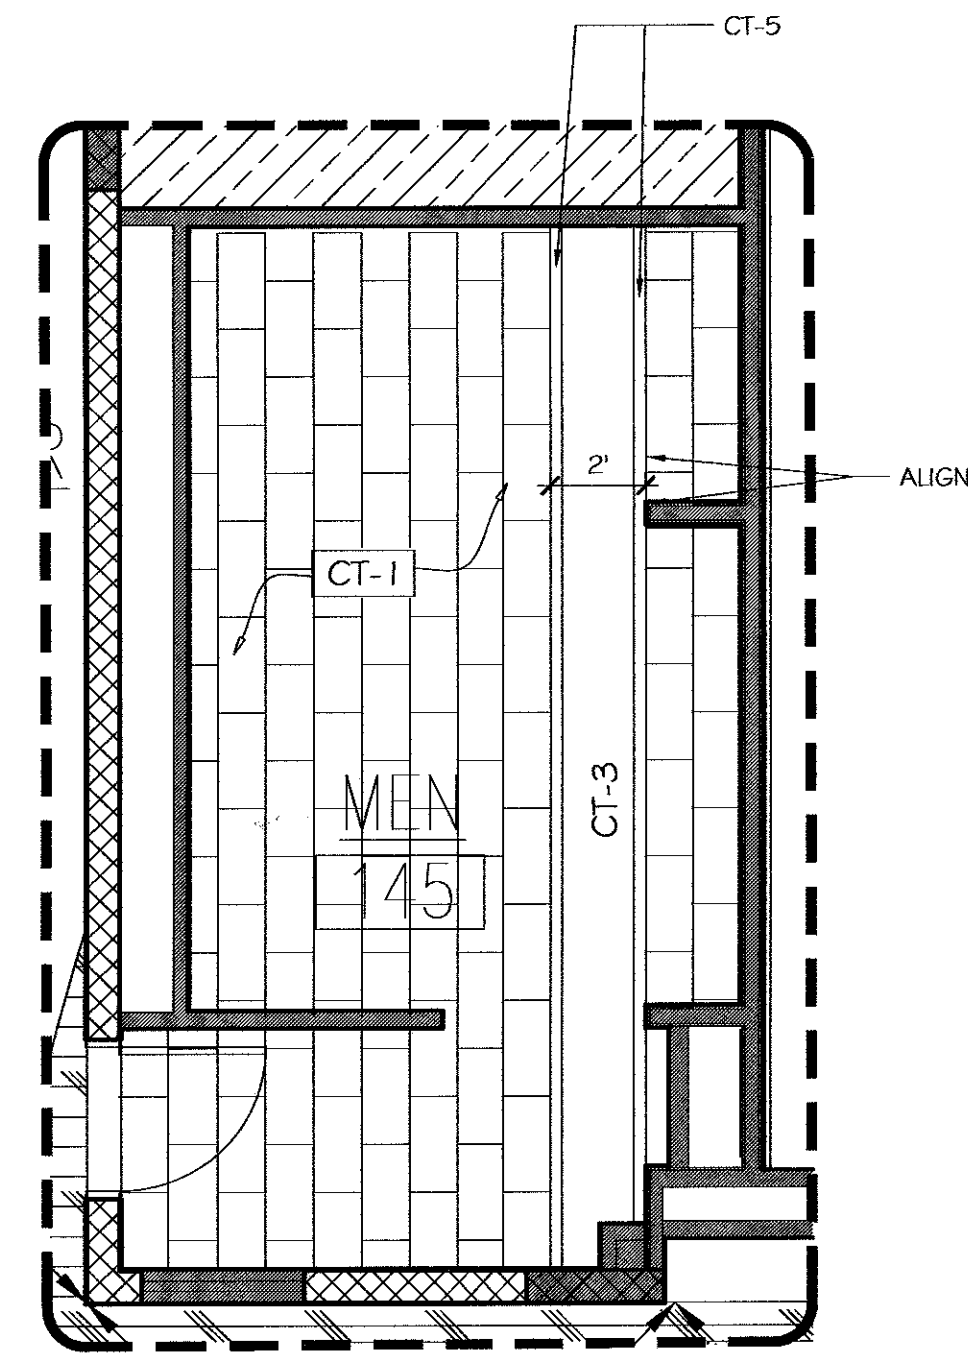


3 RESTROOM FLOOR PATTERN PLAN
 ID2.8G ID2.10 ID2.8W SCALE: 1/4" = 1'-0"

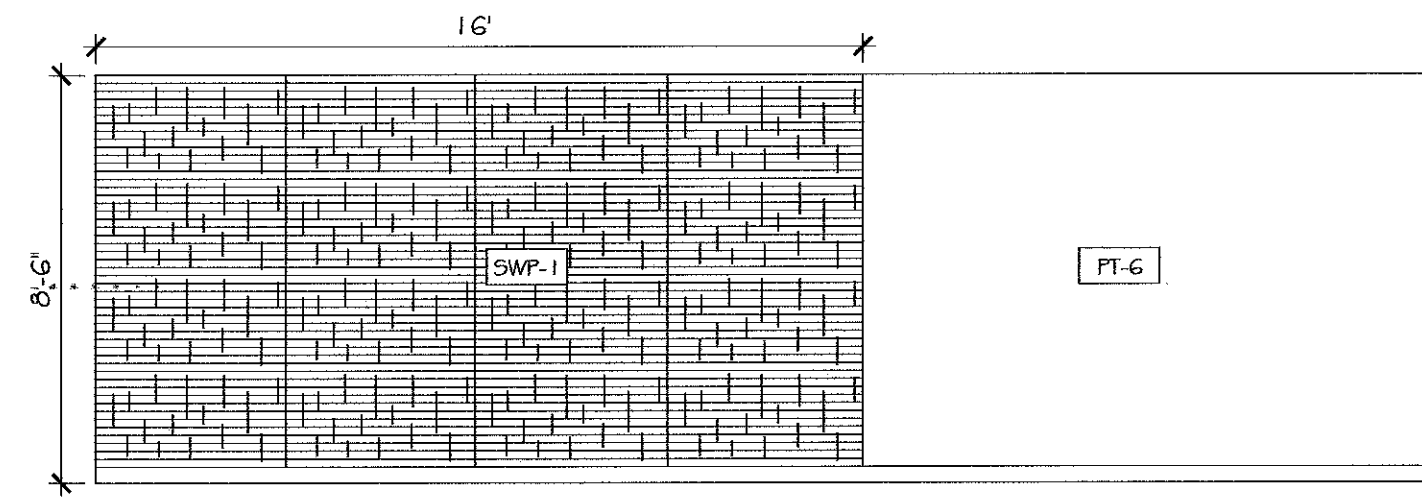

4 SCULPTED WALL PANEL ELEVATION
 ID2.3G ID2.10 ID2.3W SCALE: 1/4" = 1'-0"

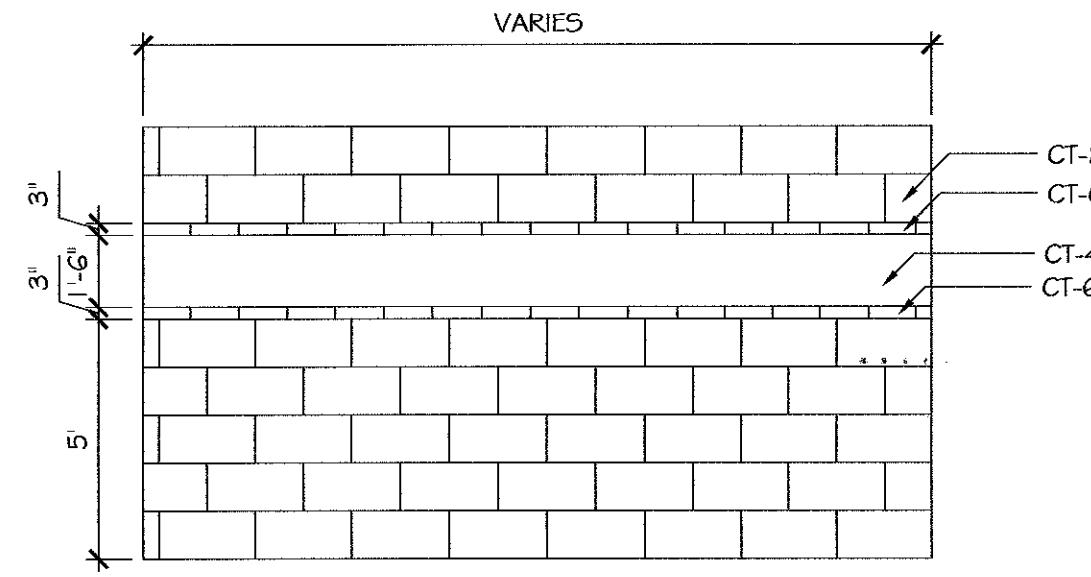

5 TYP. RESTROOM WETWALL ELEVATION
 ID2.3G ID2.10 ID2.3W SCALE: 1/4" = 1'-0"

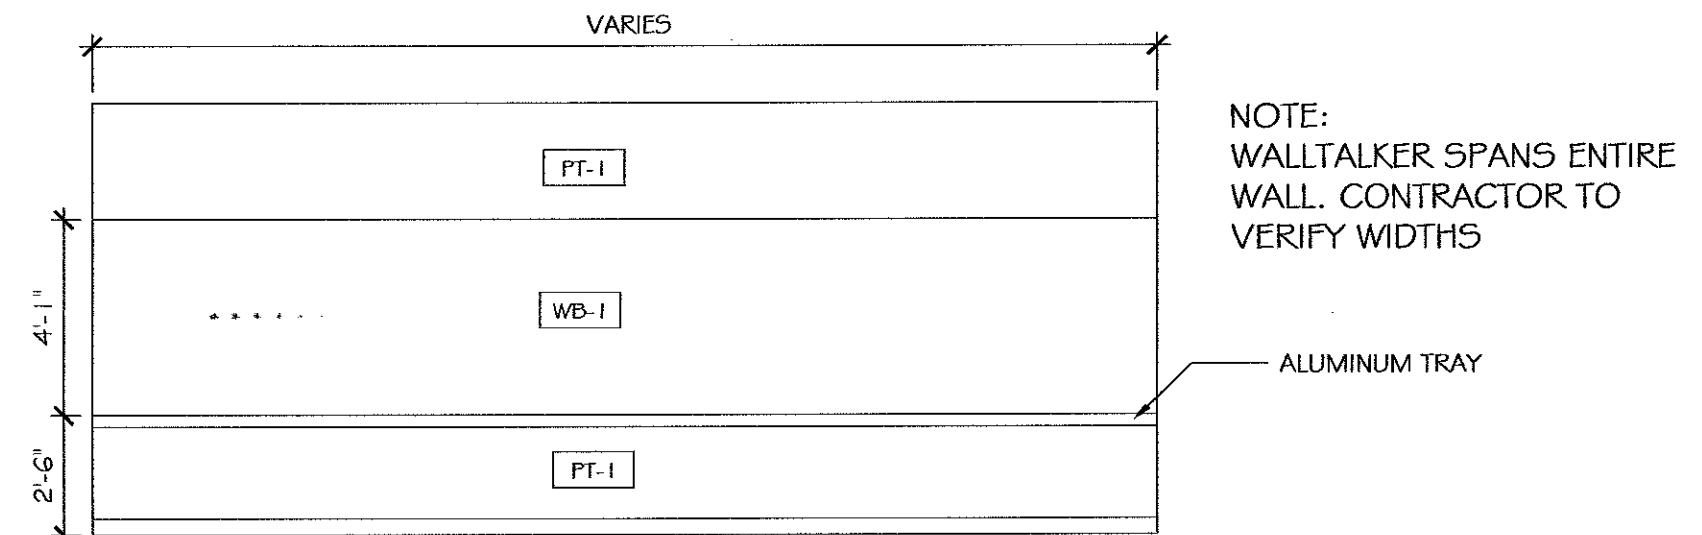

6 TYPICAL DRY ERASE ELEVATION
 ID2.3G ID2.10 ID2.3W SCALE: 1/4" = 1'-0"

KSA

Interior Design
 Post Office Box 2025
 Glen Allen, VA 23055
 P 804.527.0151
 F 804.527.0823
 KSA@KSADESIGN.COM

nbi ARCHITECTURE
 A Professional Limited Company
 GROVE PARK SQUARE
 11537-B NUCKOLS ROAD
 Richmond, Virginia 23069
 P (804) 273-9811 Fax (804) 273-9843

nbi
 ARCHITECTURE

**RAPPAHANNOCK
 COMMUNITY COLLEGE**
 CAMPUS RENOVATIONS
 WARSAW + GLENN'S, VIRGINIA
 PC: 260-17712

**GLENN'S & WARSAW CAMPUSES
 INTERIOR ELEVATIONS & RESTROOM FLOOR
 DETAILS**

Date: MAY. 11, 2010

REVISIONS

NO. DATE